Date: May 18, 2015 **Drawing File:** k:\01431-420\cad\to consultants\01431-420 layout 051515 city graphic.dwg , **Page Setup:** ---, **Sheet Layout:** L3.0 - Overall Layout
XREFS: Xref: 01431-420 Title Block; Xref: 1431-37 TOPO; Xref: 01431-420 Base-Playgrounds; Xref: 01431-420 Base 051515 City Graphic

1 L3.0 **OVERALL LAYOUT PLAN**
Scale: 1" = 200'-0"

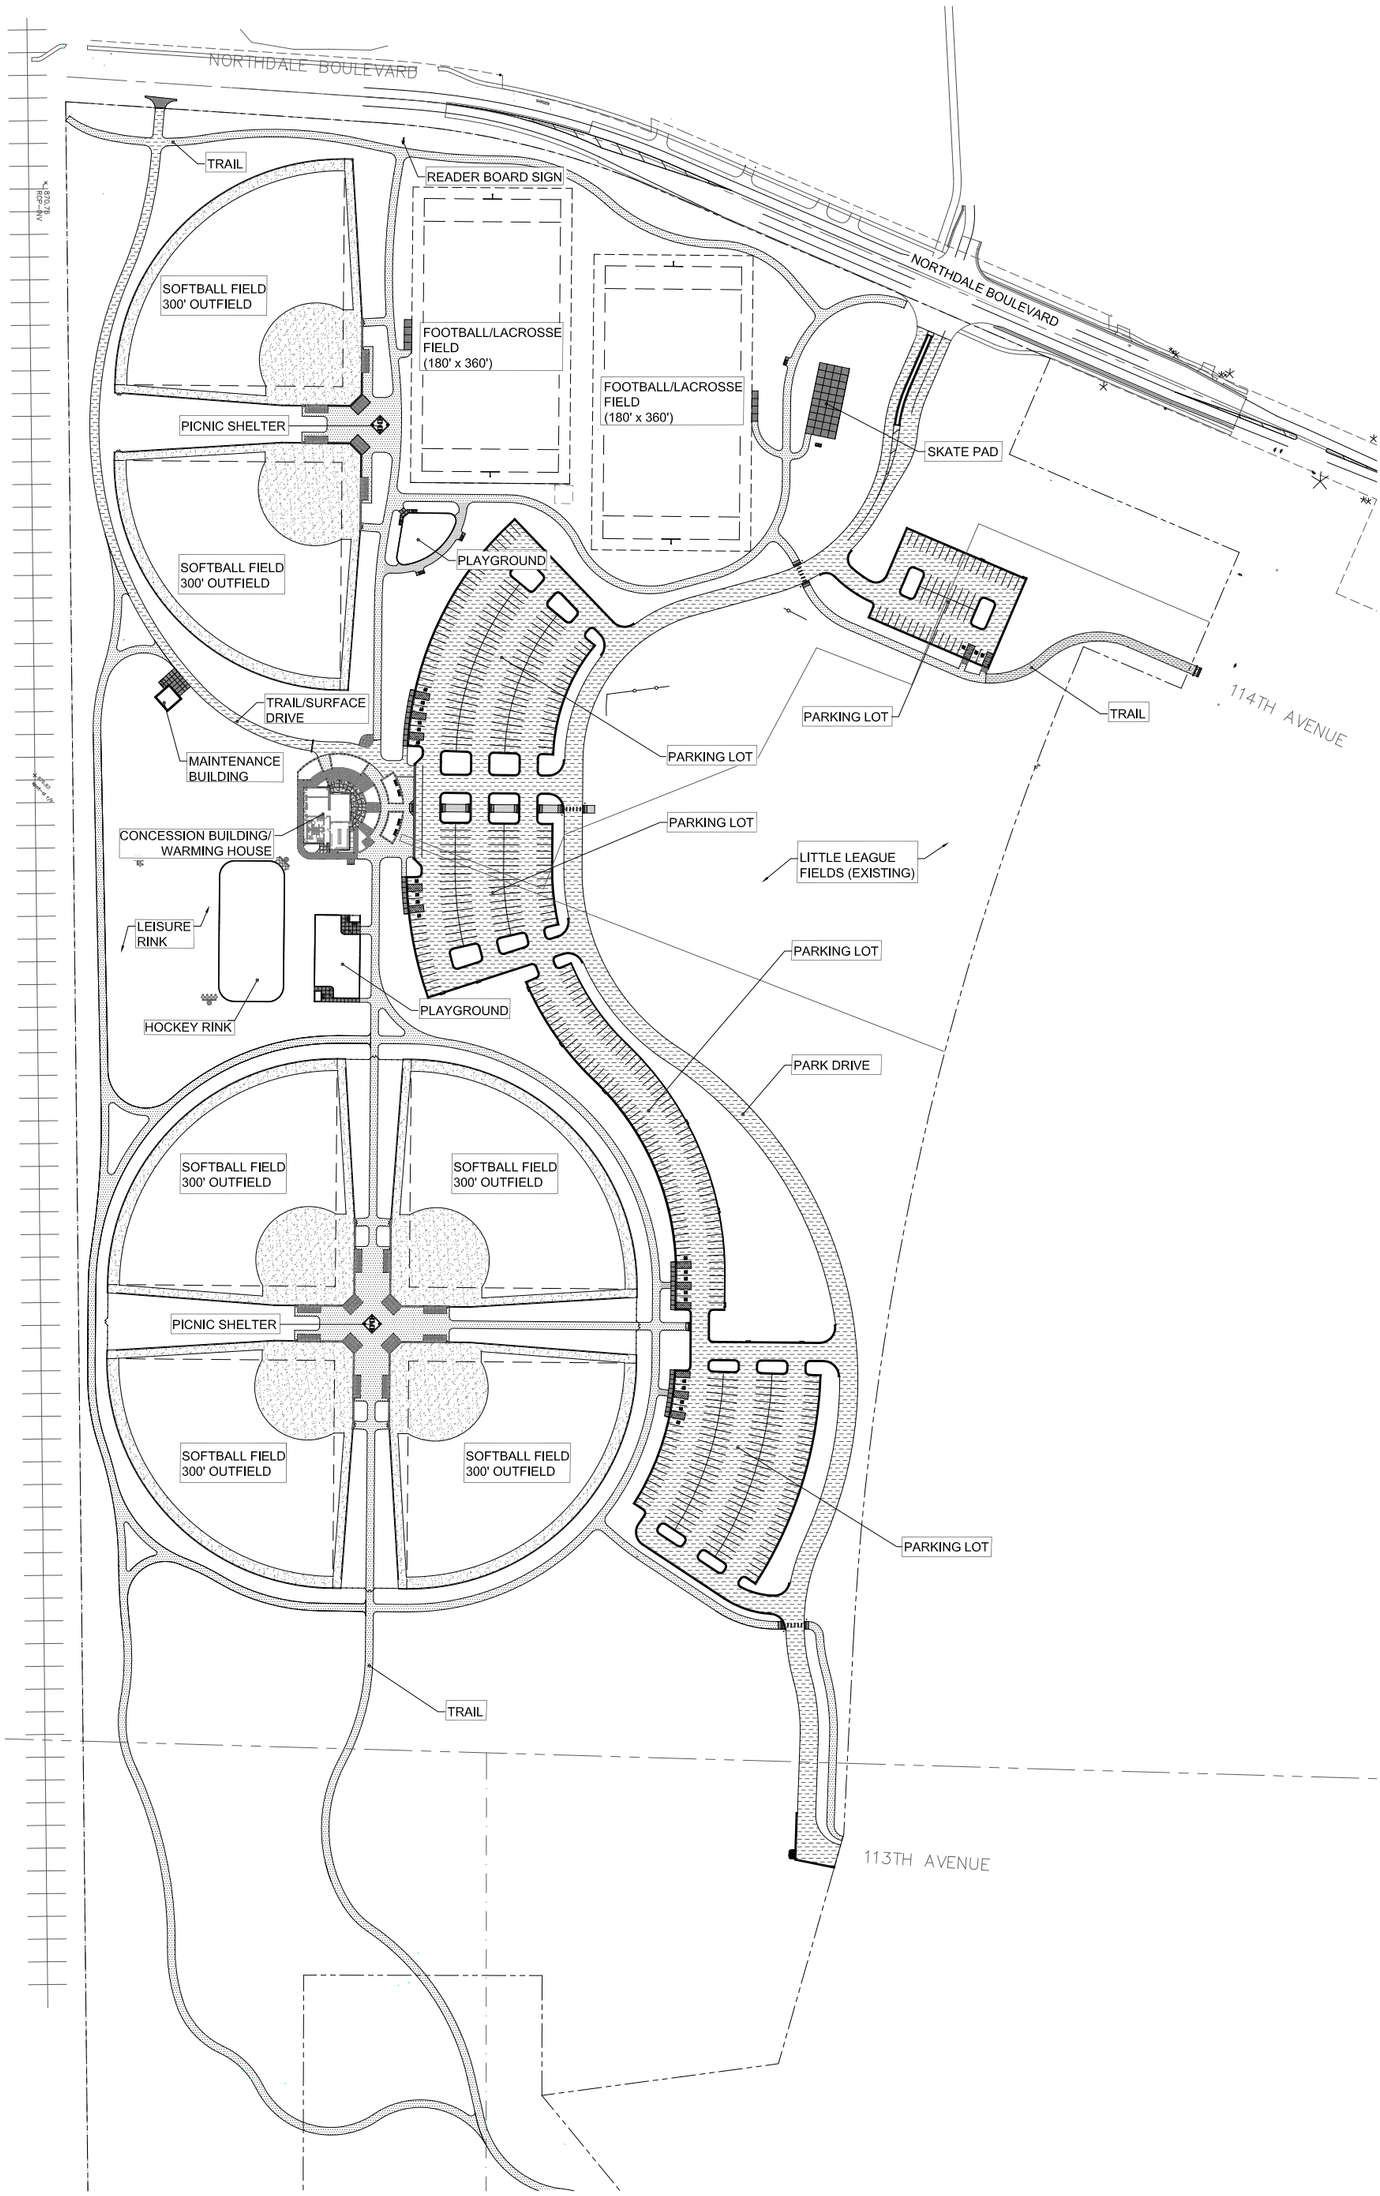

Scale: 1" = 100'
0 100' 200'

WSB & ASSOCIATES, INC.
701 Xenia Avenue South, Suite 300
Minneapolis, MN 55416
Tel: (763) 541-4800 • Fax: (763) 541-1700
wsbeng.com
engineering · planning · environmental · construction

SHEET
L3.0

Sand Creek Park
City of Coon Rapids, MN

Overall Layout Plan

I HEREBY CERTIFY THAT THIS PLAN, SPECIFICATION, OR REPORT WAS PREPARED BY ME OR UNDER MY DIRECT SUPERVISION AND THAT I AM A DULY LICENSED REGISTERED LANDSCAPE ARCHITECT UNDER THE LAWS OF THE STATE OF MINNESOTA

Robert A. Slipka II
DATE: MARCH 13, 2015 LIC. NO: 44337

SCALE:	AS NOTED
PLAN BY: SF	DESIGN BY: BS
CHECKED BY:	PROJECT NO: 01431-420
RECORD COPY BY:	DATE 03-13-2015

REVISION NO. DATE	EXPLANATION