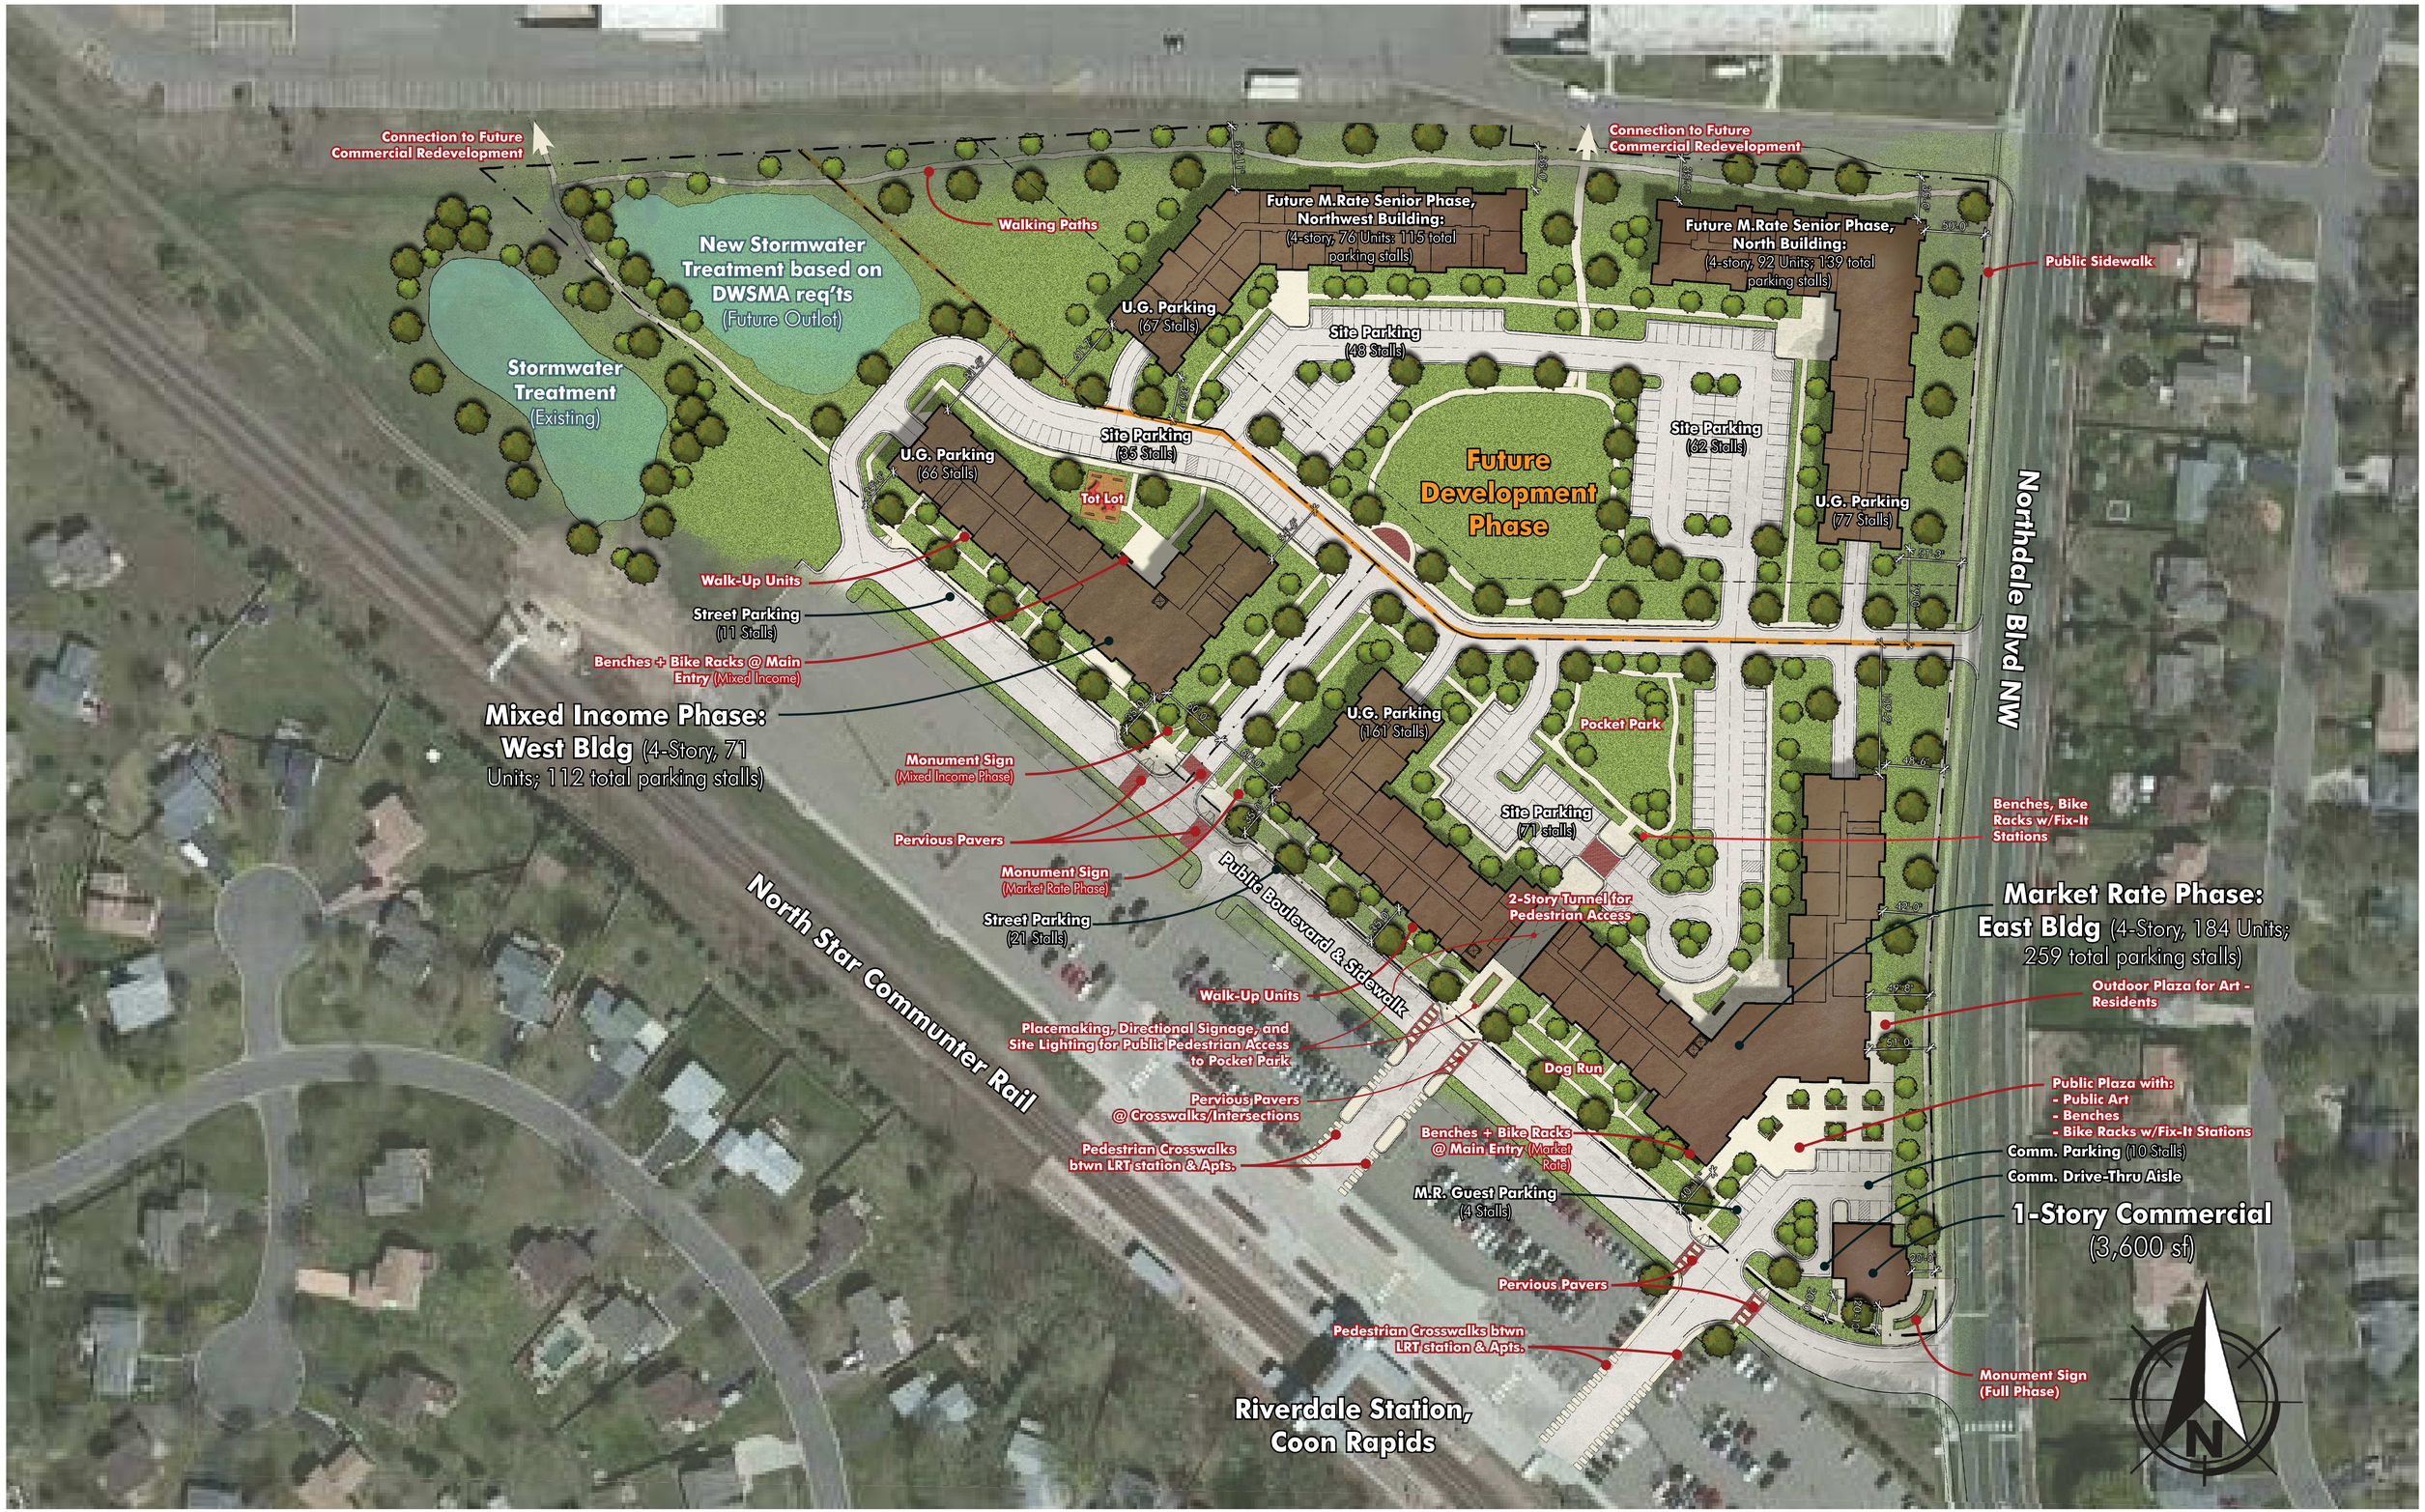

sherman ASSOCIATES

Sherman Associates - Riverdale Station Apartments - Coon Rapids, MN

Project Data + Site Improvements (LCDA-TOD)

Aerial Map

scale: 1"=60' (24x36)

kaas wilson architects

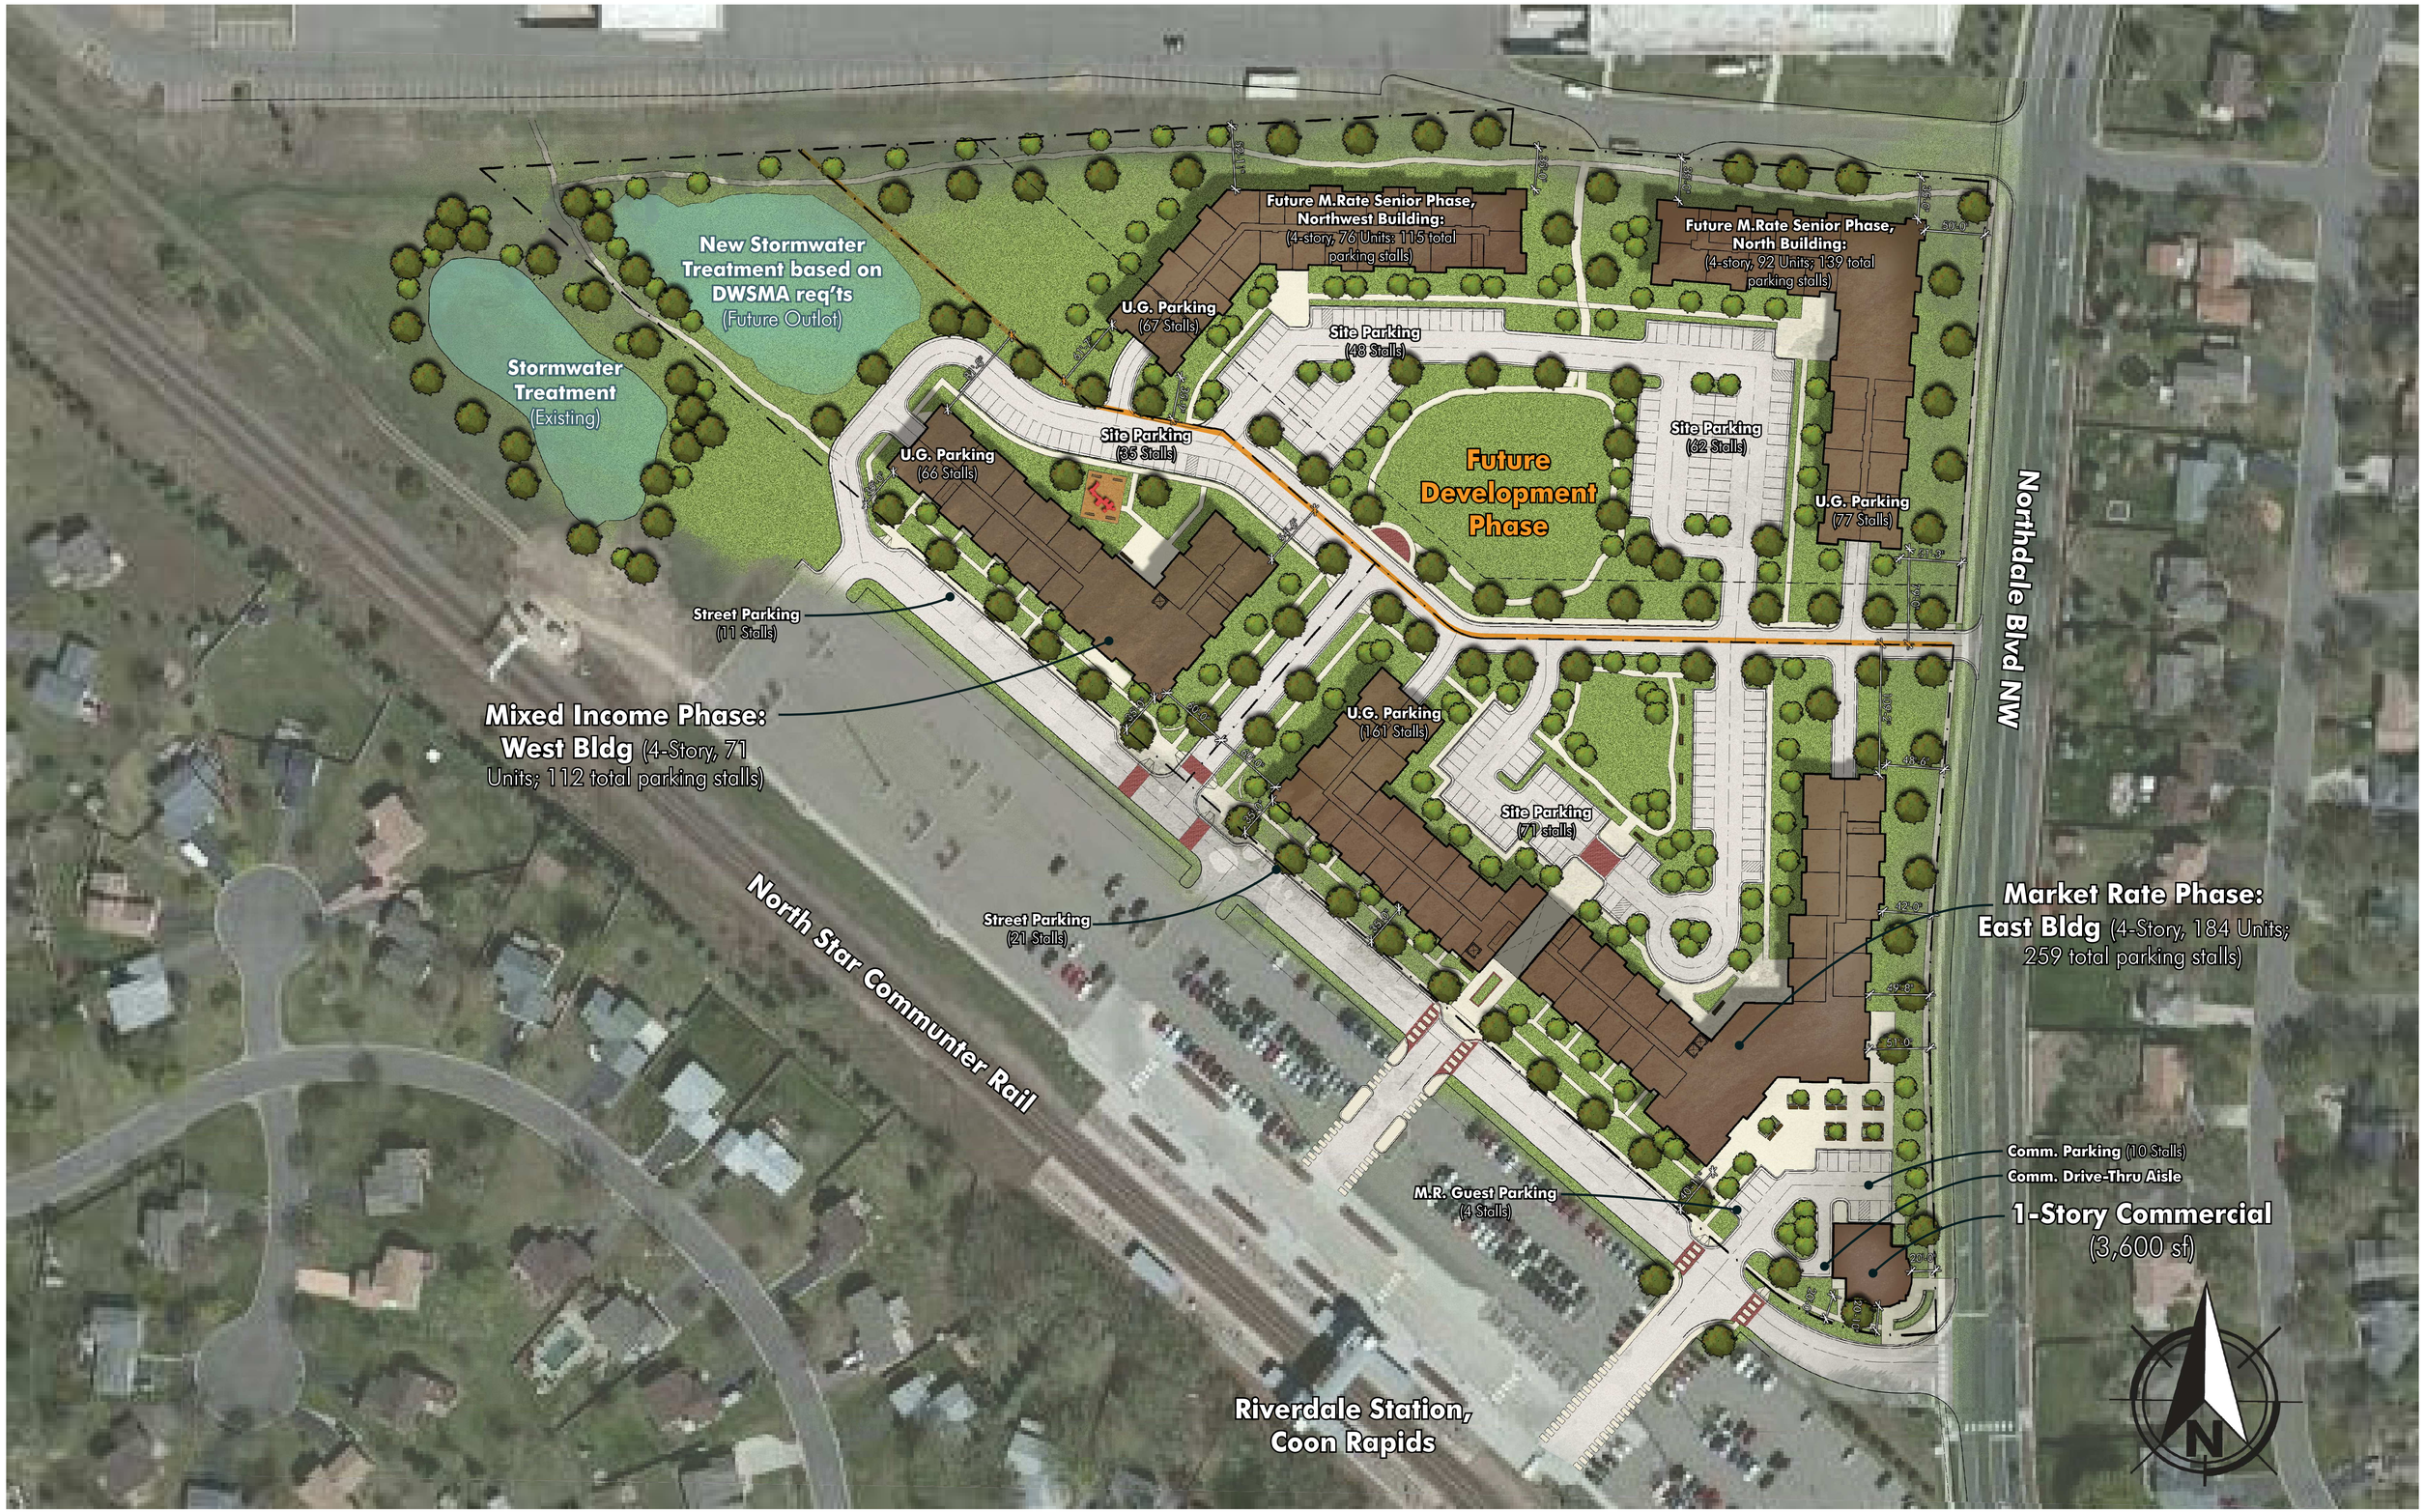

sherman ASSOCIATES

Sherman Associates - Riverdale Station Apartments - Coon Rapids, MN

Project Data ONLY

Aerial Map

scale: 1"=60' (24x36)

kaas wilson architects